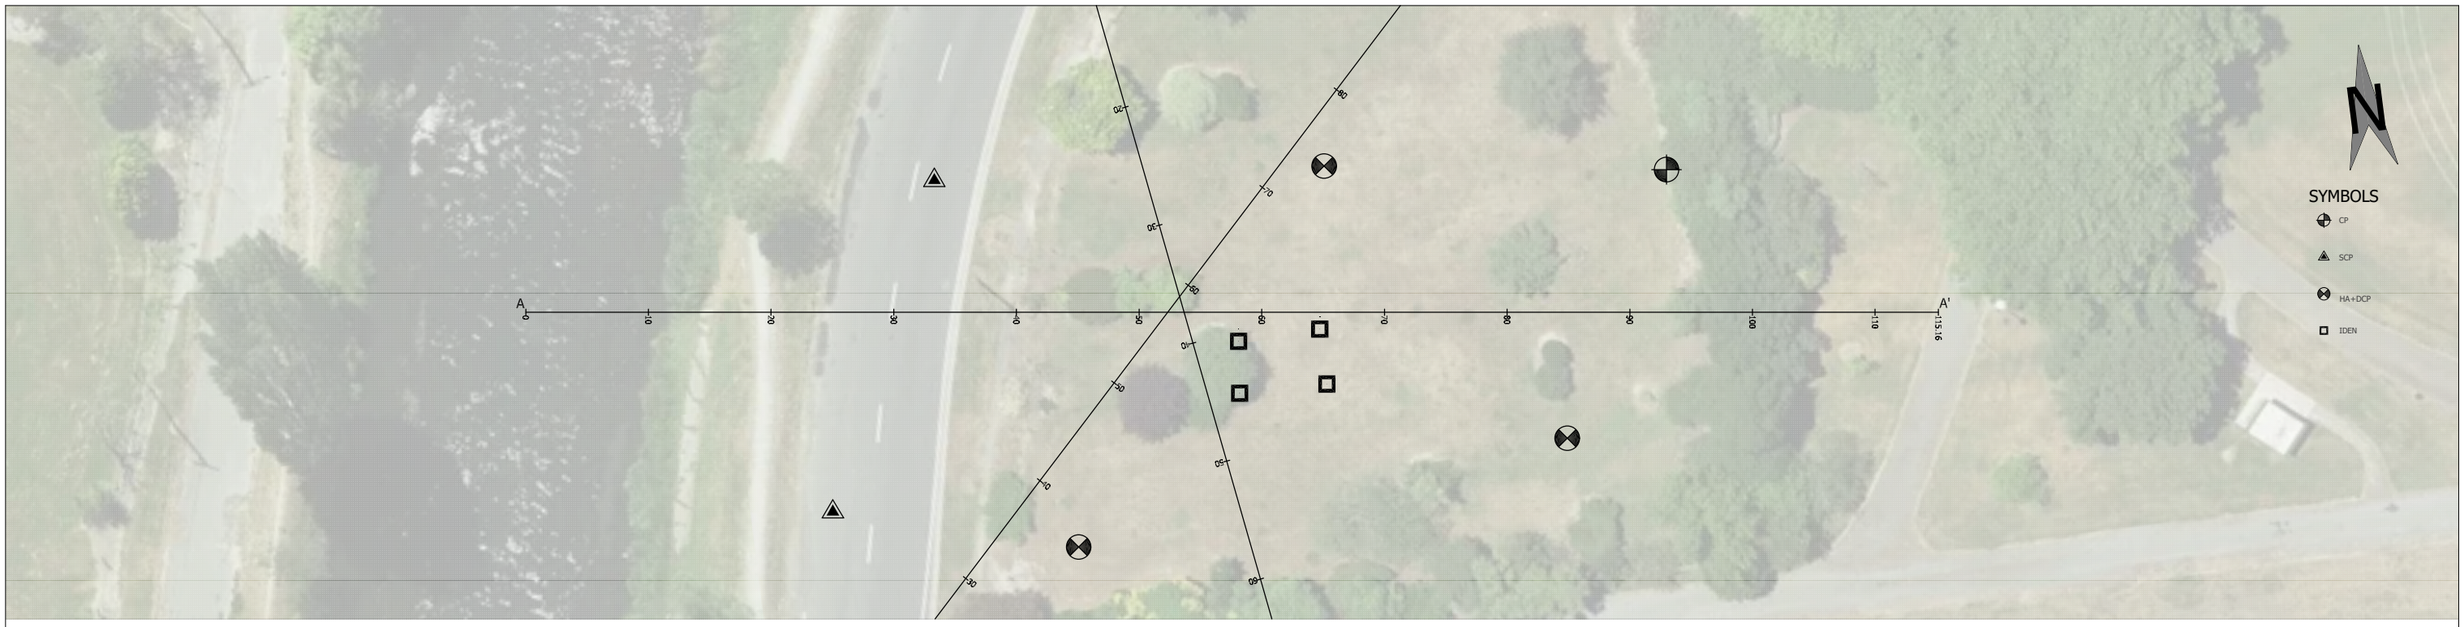

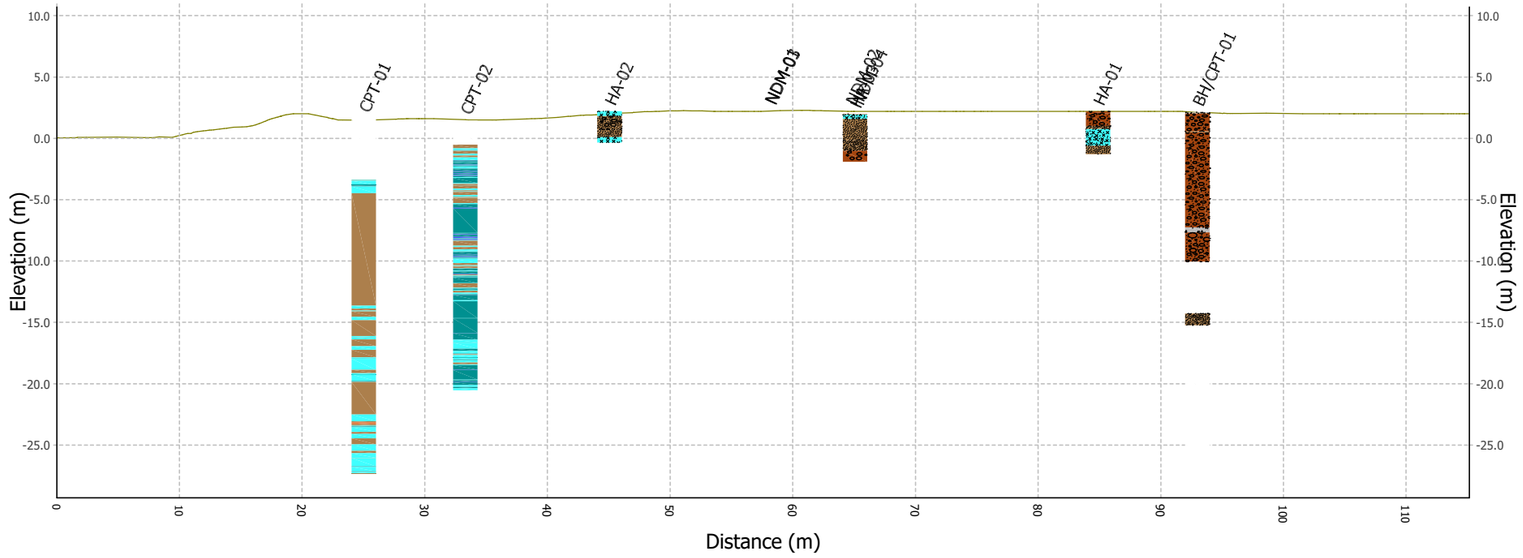

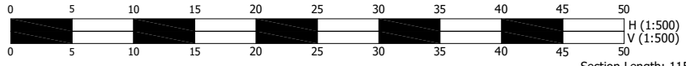

Section Length: 115.16m

LEGEND

- CONCRETE
- Core Loss
- GRAVEL
- Sandy GRAVEL
- Sandy cobbly GRAVEL
- Silty GRAVEL
- SAND
- SAND & GRAVEL
- Gravelly SAND
- Silty SAND
- SILT
- Sandy SILT
- Ground

EROC	TITLE:	DRAWN:	DATE:
		CHECKED:	DATE:
		SCALE: H 1:500 V 1:500	A3
		PROJECT No: Demo 2a	FIGURE No: A

File: C:\Users\Public\Documents\Geneq\DATA\Projects\New Zealand\Demo 2a\Model\Demo 2a.mdlz - Template: 5223121b-dde9-47f5-8c04-31ee9000bef6 - Generated By: GERIOC\Richard - 05/10/2022 10:55:14